DISTRICT F7 SECOND FLOOR PLAN

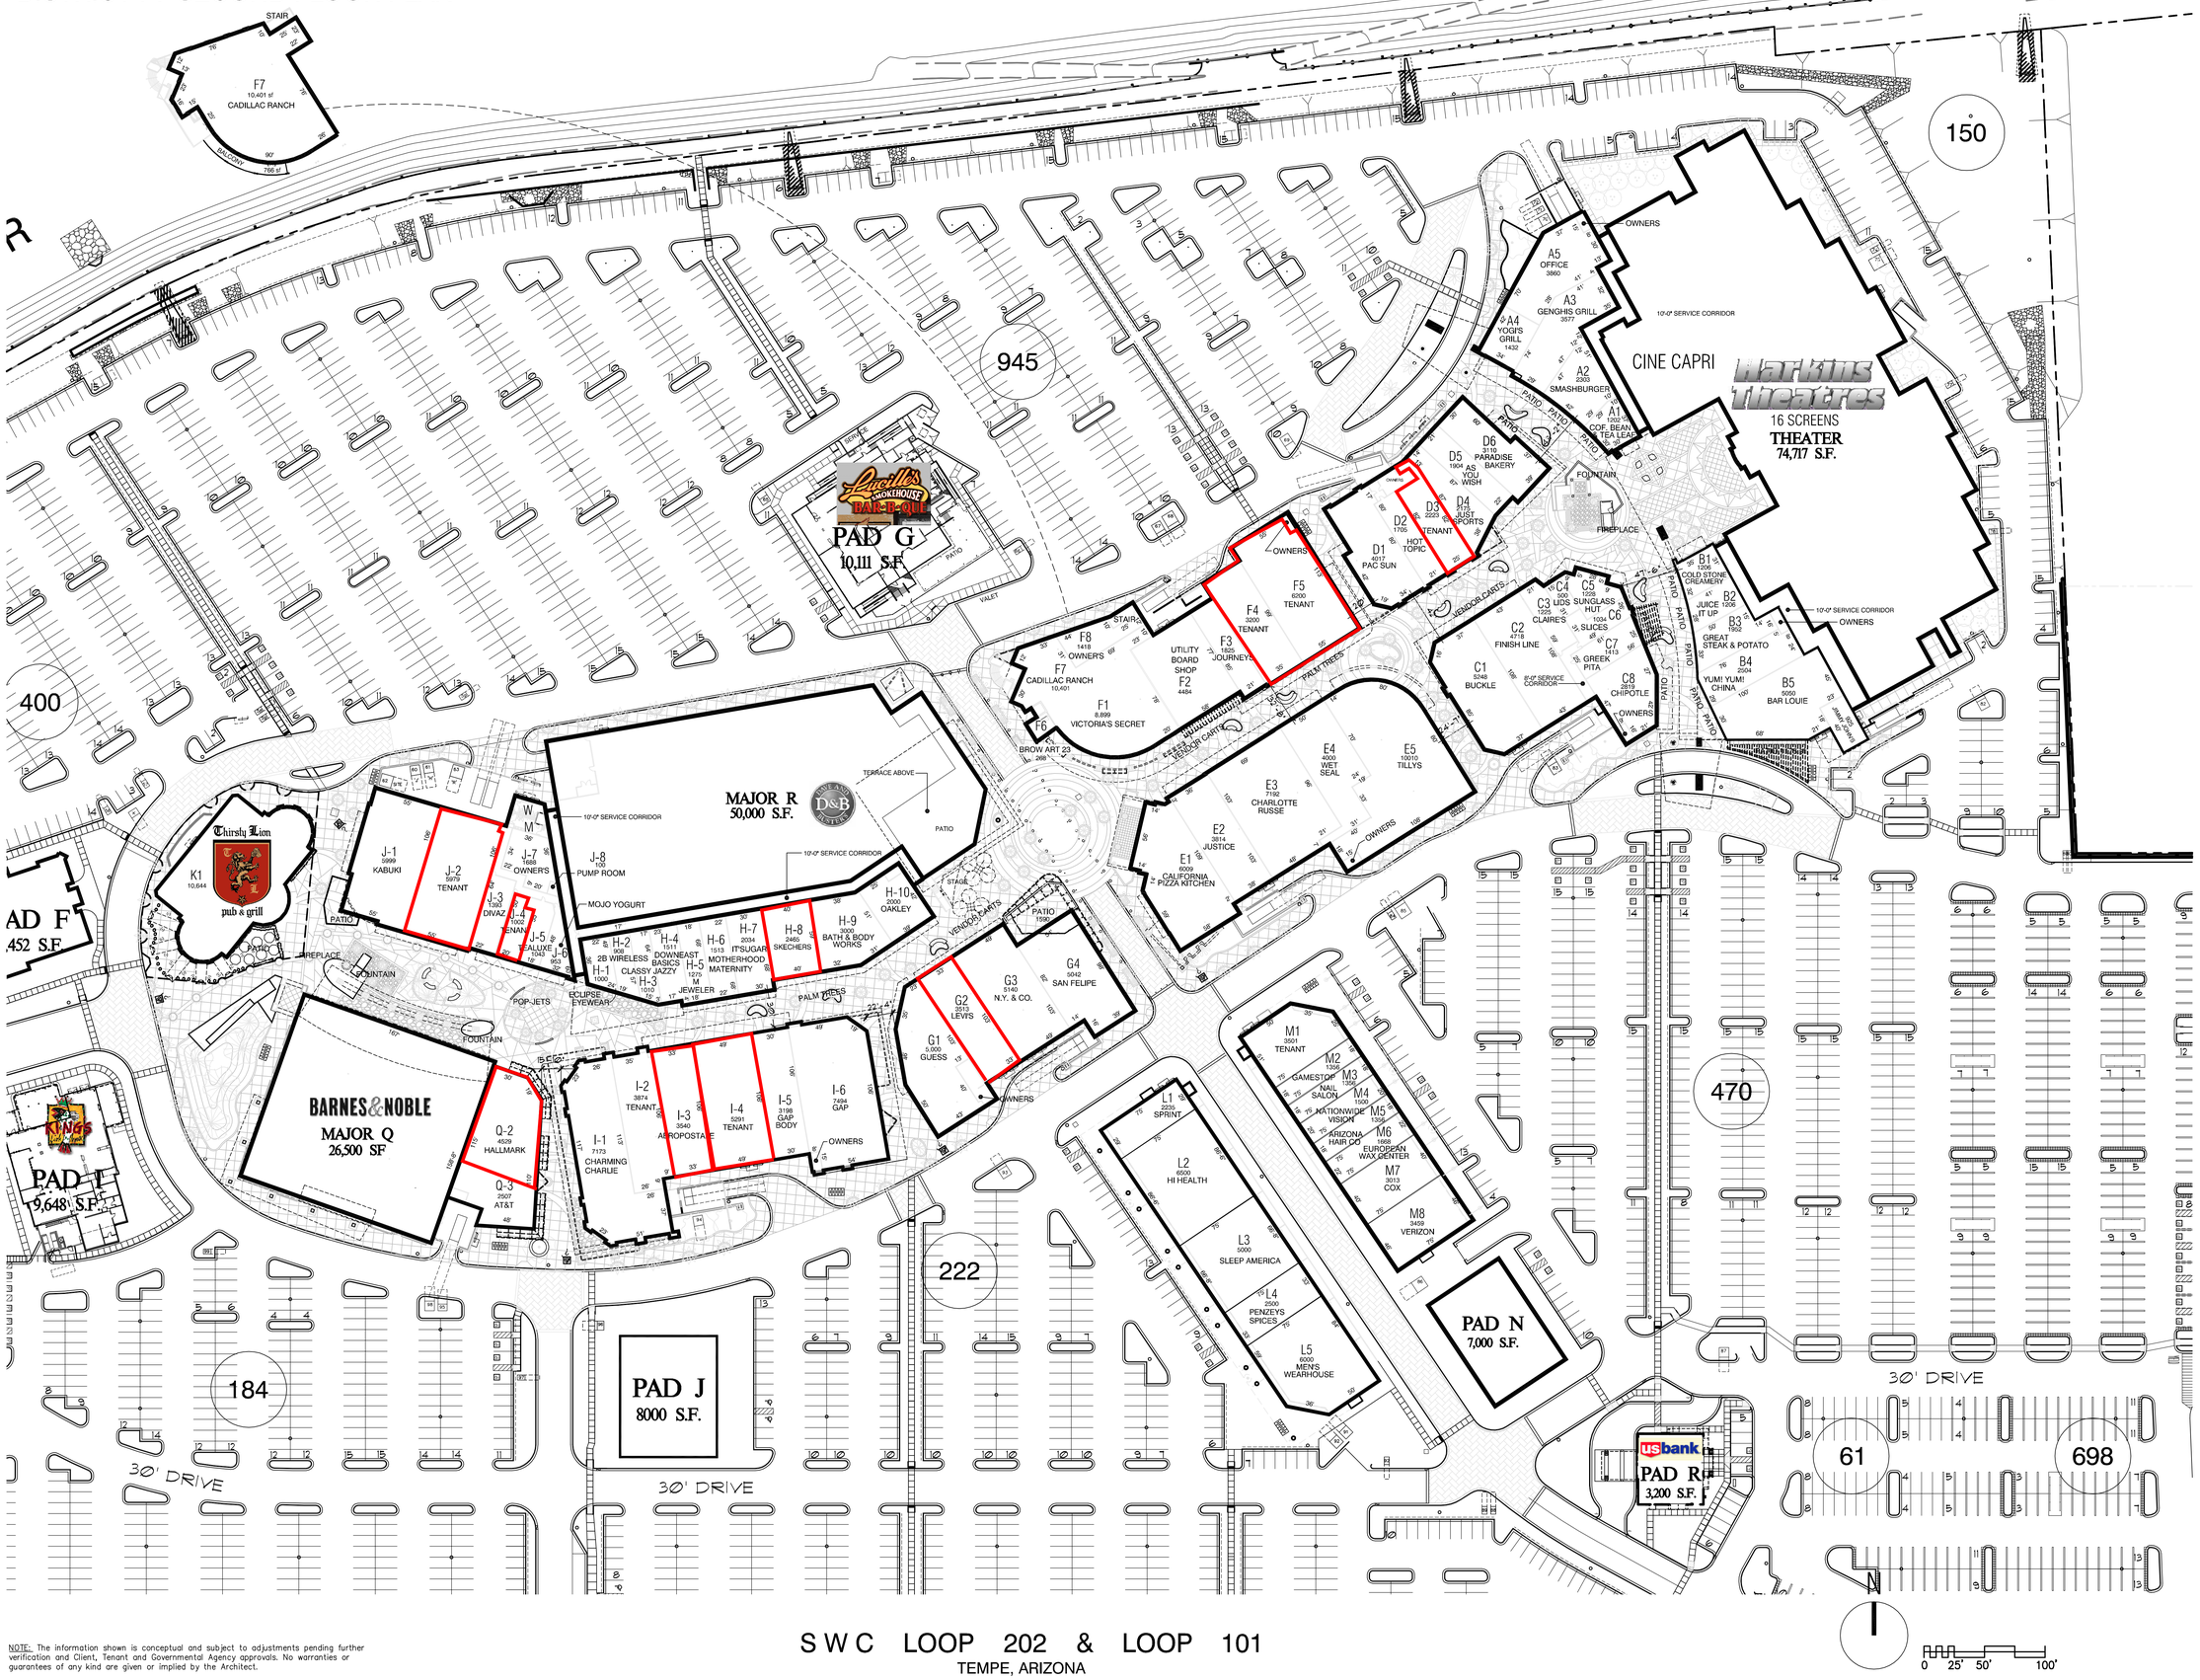

NOTE: The information shown is conceptual and subject to adjustments pending further verification and Client, Tenant and Governmental Agency approvals. No warranties or guarantees of any kind are given or implied by the Architect.

S W C LOOP 202 & LOOP 101

TEMPE, ARIZONA

A project for:

Vestar

2425 E. CAMELBACK RD.
SUITE 750
PHOENIX, AZ 85016
TEL: 602.866.0900
FAX: 602.955.2298

Architects:

HTH Group

HTH Group LLP
8383 Wilshire Boulevard Suite 228
Beverly Hills, California 90211
T.323.782.0060 F.323.782.1081
© 2003

Butler Design Group Inc.
Architects & Planners
5555 East Van Buren St.
Suite 215
Phoenix, Arizona 85008
phone 602-957-1800
fax 602-957-7722

TEMPE MARKETPLACE

THE DISTRICT

VICINITY MAP

DISTRICT PLAN

Project No.:	03034
Drawn By:	JMEI
Checked By:	RB
Date:	10-09-2012
Scale:	1" = 50'-0"
File Name:	3034 SITE
Sheet Number:	

A002

LEASING SITE PLAN 10-09-2012